Camden

No: CAM-LIC\0003

Converted Casino Premises Licence

This licence is issued under section 164 of the Gambling Act 2005 by London Borough of Camden Licensing Authority

Part 1 – Details of the person to whom licence is issued

This premises licence is issued to:

Grosvenor Casinos (GC) Limited

of the following address:

TOR
[redacted]

who holds an operating licence which has been given the following operating licence number by the Gambling Commission:

00-034161-N-315520-001

Part 2 – Details of the premises in respect of which the licence is issued

Facilities for gambling may be provided in accordance with this licence on the following premises:

Grosvenor St Giles Casino
262 TOTTENHAM COURT ROAD
LONDON
W1T 7RG

Camden

Part 3 – Premises Licence Details

This Licence came into effect on:
1st September 2007

Th Licence Variation (GPL-VARY\00005) came into effect on:
16/05/2009

The Licence Variation to the layout of the premises (GPL-VARY/00012) came into effect on:
13/05/2010

The Licence Variation to the layout of the premises (GPL-VARY/00020) came into effect on:
17/09/2013

The Licence Variation to the layout of the premises (GPL-VARY/00024) came into effect on
28/02/2014

The Licence Variation to the layout of the premises (GPL-VARY/089931) came into effect on
27/06/2018

The Licence Variation to the layout of the premises (GPL-VARY/108368) came into effect on
11/02/2022

The Licence Variation to the layout of the premises (GPL-VARY/129950) came into effect on
29/07/2025

This licence is of unlimited duration unless they are revoked, surrendered, or lapse under Part 8 of the Gambling Act 2005.

The following conditions have been attached to the licence by the issuing authority under section 169(1)(a) of the Gambling Act 2005:

N/A

The following conditions, which would otherwise attach to the licence by virtue of regulations made under section 168 of the Gambling Act 2005, have been excluded by the issuing authority under section 169(1)(b) of that Act:

Default condition No. 11 from the Conditions applicable to Casino Premises Licences
No facilities for gambling shall be provided on the premises between the hours of 6am and noon on any day.

A scale plan is attached as an annex to this licence

Signed on behalf of the issuing licensing authority

[redacted]

SUMMARY OF THE TERMS AND CONDITIONS OF A PREMISES LICENCE

This summary is issued under section 164 of the Gambling Act 2005 by

London Borough of Camden Licensing Authority

This summary is issued to:

Grosvenor Casinos (GC) Limited

of the following address:

TOR
[redacted]

A premises licence of the following type:

Converted Casino

has been issued in respect of the following premises:

Grosvenor St Giles Casino
262 TOTTENHAM COURT ROAD
LONDON
W1T 7RG

Summary of the Terms and Conditions of the Premises Licence
I. 1. The premises licence will run in perpetuity unless: the Secretary of State prescribes a period after which the licence will expire under section 191 of the Gambling Act 2005; -- the licence holder surrenders the licence under section 192 of the Gambling Act 2005 -- the licence lapses under section 194 of the Gambling Act 2005; -- the licence is revoked under section 193 or 202(1) of the Gambling Act 2005.
2. The premises licence applies only in relation to the premises specified in Part 2 of the licence and may not be varied so that it applies to any other premises (except in the case of a converted casino premises licence).
3. The premises licence authorises the premises to be used for Converted Casino
4. The premises licence is subject to: any conditions specified on the face of the licence as being attached under section 169(1)(a) of the Gambling Act 2005; -- any other conditions attached to the licence by virtue of regulations made under sections 167 and 168 of the Gambling Act 2005 (other than any conditions under section 168 which have been excluded by the licensing authority); and -- any conditions attached to the licence by virtue of specific provisions of the Gambling Act 2005.
5. In particular, it is a condition of the premises licence under section 185 of the Gambling Act 2005 that the holder keeps the licence on the premises and arranges for it to be made available on request to a constable, enforcement officer or local authority officer. The holder of the licence commits an offence if he fails to comply with this condition.

Conditions applicable to Casino Premises Licences

Mandatory conditions applicable to all premises:

1. A summary of the terms and conditions of the premises licence shall be displayed in a prominent place within the premises.

2. The layout of the premises shall be maintained in accordance with the plan.

3. The premises shall not be used for the sale of tickets in a ***private lottery**** or ***customer lottery****, or the sale of tickets in any other lottery in respect of which the sale of tickets on the premises is otherwise prohibited **(a).**

   (**(a)** The National Lottery Regulations 1994 (SI 1994/189) prohibit the sale of National Lottery tickets in specified premises licensed for gambling activities)

   ***see attached glossary for definitions**

Christmas Day

4. The premises shall not be used to provide facilities for gambling on Christmas Day.

Access by young children

5. The licensee must ensure compliance with the code(s) of practice issued by the Gambling Commission about access to casino premises for children and young persons. (see below relevant extract from '***Licence Conditions and Codes of Practice***' *June 2007)*

Mandatory conditions attaching to casino premises licences:

II. (1) The principal entrance to the premises shall be from a street.

   (2) No entrance to the premises shall be from premises that are used wholly or mainly by children, by young persons, or by both.

   (3) No customer shall be able to enter the premises directly from any other premises in respect of which a licence issued under Part 8 of the Act, or a permit issued under Schedule 10 (Family Entertainment Centre Gaming Machine Permit), 12 (Club Gaming Permit and Club Machine Permit) or 13 (Licensed Premises Gaming Machine Permits) to the Act, has effect.

III. A gap of at least 2 metres shall be maintained between any ordinary gaming table and any other equipment, apparatus or structure used by a person to gamble on the premises.

IV. No more than 40 separate player positions may be made available for use in relation to wholly automated gaming tables at any time.

V. (1) The rules of each type of casino game that is available to be played on the premises shall be displayed in a prominent place within both the table gaming area and other gambling area of the premises to which customers wishing to use facilities for gambling have unrestricted access.

(2) The condition in sub-paragraph (1) may be satisfied by–

A. displaying a clear and legible sign setting out the rules; or

B. making available to customers leaflets or other written material containing the rules.

10. Any ATM made available for use on the premises shall be located in a place that requires any customer who wishes to use it to cease gambling at any gaming table, gaming machine or betting machine in order to do so.

Default conditions attaching to casino premises licences

11. No facilities for gambling shall be provided on the premises between the hours of 6am and noon on any day.

Mandatory conditions attaching to converted casino premises licences

A notice shall be displayed in a prominent place at every entrance to the premises stating that no person under the age of 18 years is permitted to enter the premises.

(1) This paragraph shall apply to premises which have a gambling area the floor area of which is no less than 200m².

(2) In determining the floor area of the gambling area, all areas in which facilities for gambling are provided on the premises shall be taken into account.

(3) The premises shall contain a non-gambling area, the floor area of which is no less than 10% of the floor area of the gambling area.

(4) The non-gambling area may consist of one or more areas within the premises.

(5) Lobby areas and toilet facilities may be taken into account in calculating the non-gambling area; but the non-gambling area shall not consist exclusively of lobby areas and toilet facilities.

(6) Facilities for gambling shall not be provided in the non-gambling area.

(7) At any time during which facilities for gambling are being provided on the premises, each separate area comprising the non-gambling area, other than the lobby areas and toilet facilities referred to in sub-paragraph (5), shall contain recreational facilities that are available for use by customers on the premises.

Code of practice on access to casino premises for children and young persons

It is a statutory condition of each casino premises licence that the licensee ensures compliance with this code: s176 (3) Gambling Act 2005.

Licensees are responsible for ensuring compliance with this code of practice on access to casino premises for children and young people. Licensees must designate sufficient 'supervisors' (as defined in s.176) for each casino entrance, or in the case of a regional casino each entrance to the gambling area, whose responsibilities include ensuring compliance with this code.

Heavily used entrances may require more than one designated supervisor as there must be a sufficient number of designated supervisors to enable a considered judgment to be made about the age of everyone attempting to enter the casino, or in the case of regional casinos the gambling area, and to take the appropriate action (for example checking identification) whilst at the same time not allowing others to enter unsupervised. The nature of this task means that it cannot be properly accomplished only by using CCTV; it will require a physical presence.

Supervisors may be assisted by other door keepers provided the supervisor retains the responsibility for compliance with this code and deals personally with any case where there is any doubt or dispute as to someone's eligibility to enter.

A supervisor must be able to implement the following procedures.

- Checking the age of apparently underage customers, in particular asking individuals for proof of age if there is any doubt as to whether the individual is 18 or over.
- Refusing entry to anyone unable to produce an acceptable form of identification, ie one which:
    - contains a photograph from which the individual can be identified;
    - states the individual's date of birth;
    - is valid; and
    - is legible and shows no signs of tampering or reproduction.

    The Commission considers acceptable forms of identification to include: any identification carrying the PASS logo (eg Citizencard, Validate and the Government's own Connexions card); a driving licence (including provisional licence) with photo card; and a passport.
- Taking action when there are unlawful attempts to enter the premises.
- Dealing with cases where a child or young person repeatedly attempts to gamble on premises restricted to adults including oral warnings, reporting the offence to the police, and making available information on problem gambling.

Glossary

private lottery means a private society lottery or a work lottery as follows:

Private society lottery:

(10) 1) A lottery is a private society lottery if-

it is promoted only by authorised members of a society, and
(b) each person to whom a ticket is sold is either a member of the society or on premises wholly or mainly used for the administration of the society or the conduct of its affairs (“society premises”).

(2) In this Part “society” means any group or society established and conducted for purposes not connected with gambling.

(3) In sub-paragraph (1)(a) “authorised” means authorised in writing by the society or, if it has one, its governing body.

(4) In relation to a society, which has branches or sections, the reference to a society in sub-paragraph (1)(a) is a reference to a single branch or section.

Work lottery:

(11) (1) A lottery is a work lottery if-

(a) the promoters work on a single set of premises ("the work premises"), and
(b) each person to whom a ticket is sold or supplied also works on the work premises.

(2) For the purposes of this paragraph a person works on premises if he-
(a) is employed under a contract of employment to work at or from the premises,
(b) undertakes to work at or from the premises (whether or not for remuneration), or conducts a business at or from the premises.

customer lottery means

20 1) A lottery is exempt if-

(a) it is promoted by a person ("the promoter") who occupies premises in Great Britain in the course of a business ("the business premises"),
(b) no ticket in the lottery is sold or supplied to a person except at a time when he is on the business premises as a customer of the promoter, and
(c) the other conditions of a customer lottery specified in this Part are satisfied.

(2) A lottery to which sub-paragraph (1) applies is referred to in this Part as a customer lottery.

(3) For the purposes of sub-paragraph (1)(a)-

(a) it is immaterial whether persons other than the person who occupies the business premises also perform activities which amount to promotion of the lottery in accordance with section 252, but

(b) a reference in this Part to the promoter does not include a reference to any of those other persons.

No profits

21 A customer lottery must be organised in such a way as to ensure that no profits are made.

Advertising

22 No advertisement for a customer lottery may be-

(a) displayed or distributed except on the business premises, or
(b) sent to any other premises.

Lottery tickets

23 Each ticket in a customer lottery must be a document (without prejudice to section 253).

24 (1) A ticket in a customer lottery may be sold or supplied only by or on behalf of the promoter.

(2) The rights conferred by the sale or supply of a ticket in a customer lottery shall not be transferable (and any purported transfer shall be treated by the promoter of the lottery as being ineffective).

25 Each ticket in a customer lottery-

(a) must state the name and an address of the promoter of the lottery,
(b) must specify the class of persons to whom the promoter is willing to sell or supply tickets, and
(c) must explain the condition in paragraph 24(2).

Price

26 The price payable for each ticket in a customer lottery-

(a) must be the same,
(b) must be shown on the ticket, and
(c) must be paid to the promoter of the lottery before any person is given the ticket or any right in respect of membership of the class among whom prizes are to be allocated.

Maximum prize

27 It must not be possible for the purchaser of a ticket in a customer lottery to win by virtue of that ticket more than £50 (whether in money, money's worth, or partly the one and partly the other).


No rollover

28 The arrangements for a customer lottery must not include a rollover.

Frequency

29 A draw in a customer lottery must not take place during a period of seven days beginning with a previous draw in-

(a) that customer lottery, or
(b) another customer lottery promoted on the business premises

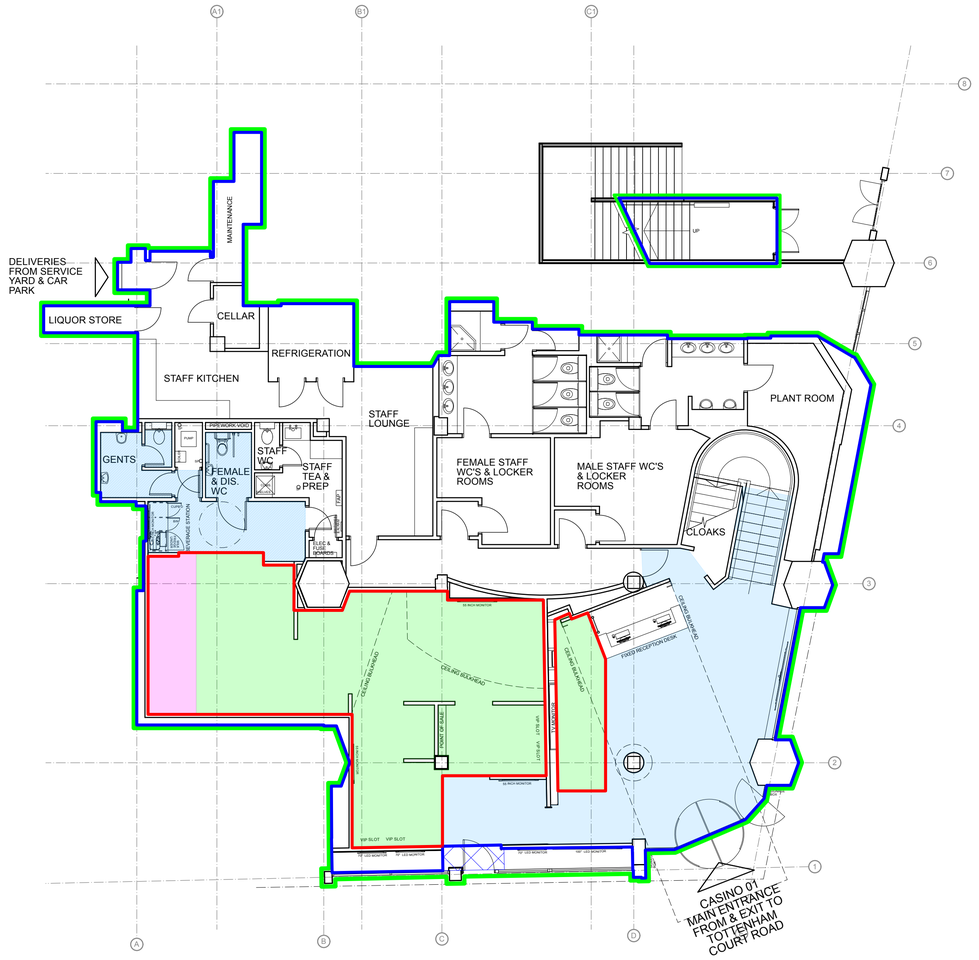

GROUND FLOOR
SCALE 1:100@A1

0M 1 2 3 4 5 6 7 8 9 10

REVISION:

REV.	DATE	DESCRIPTION (DESIGNER)

LEGEND

- EXTENT OF BOUNDARY OF THE BUILDING. TOTAL = 1,146 SQ. M.
- EXTENT OF THE PERIMETER OF THE PREMISES = 1,141 SQ. M.
- PART OF THE PREMISES TO BE USED TO PROVIDE FACILITIES FOR GAMBLING. TOTAL GAMING AREA = 426 SQ. M.
- AREA EXCLUDED FROM LICENSE
- **NON GAMING:** 249 SQ. M. 2,680 SQ. FT
- **TABLE GAMING:** 230 SQ. M. 2,476 SQ. FT
- **OTHER GAMING:** 196 SQ. M. 2,110 SQ. FT

GROSVENOR CASINOS

grosvenorcasinos.com

SITE ADDRESS:

GROSVENOR CASINO
ST. GILES
262 TOTTENHAM CT RD
LONDON
W1T 7RG

DRAWING CATEGORY:

MASTER COPY
GROUND FLOOR
GAMING PLAN

LAST WORKED ON BY:

DESIGN AT SOURCE
INTERIOR DESIGN & ARCHITECTURE
Design At Source Limited. Registered In England No. 4168514 VAT No. 775 5336 01
Registered address: 3B1, Herbery Courtyard,Blackminster Business Park, Blackminster, Worcestershire, WR11 7RE

DRAWING TITLE:

ST. GILES - 500614 - Master (01.07.25)

FLOOR LEVEL:


GROUND FLOOR

DATE:	STATUS:
01.07.25	PROPOSED
SCALE: 1:100@A1	
CLUB ORACLE: 500614	DRAWING REF: GAMING

DRAWING ORIGINATION: DESIGN AT SOURCE

DRAWING NUMBER: G_500614_GROUND_GAMING

© Copyright

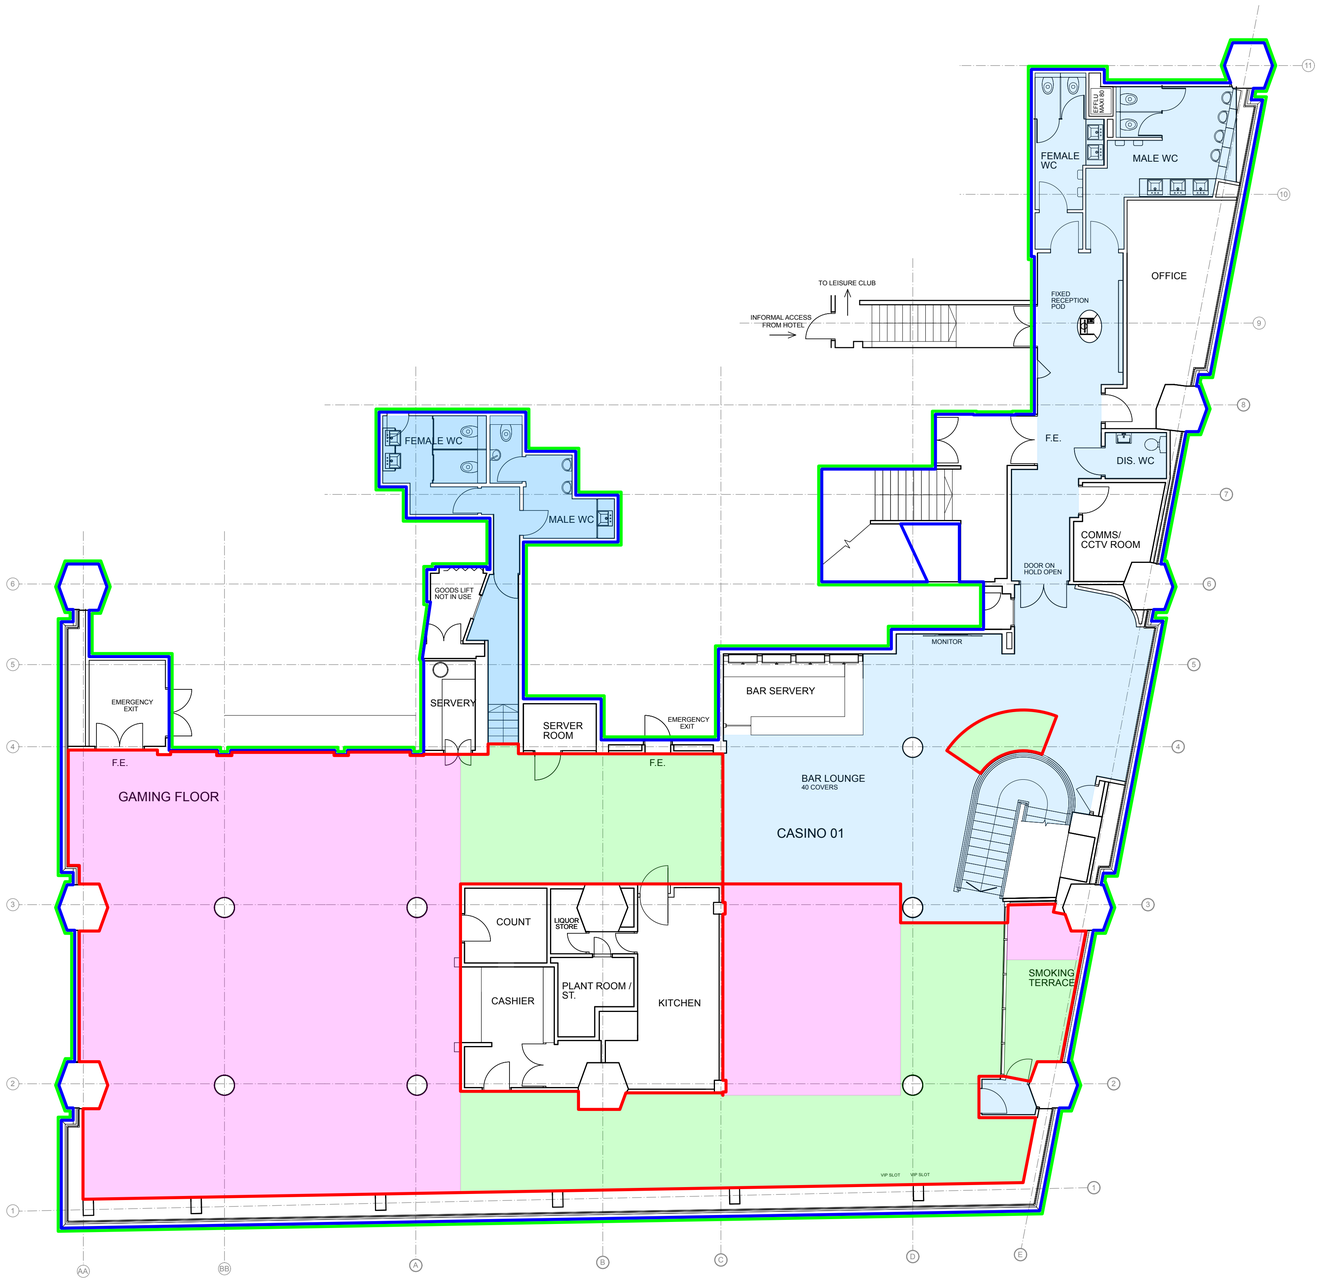

FIRST FLOOR
SCALE 1:100@A1

0M 1 2 3 4 5 6 7 8 9 10

REVISION:

REV.	DATE	DESCRIPTION (DESIGNER)

LEGEND

- EXTENT OF BOUNDARY OF THE BUILDING. TOTAL = 1,146 SQ. M.
- EXTENT OF THE PERIMETER OF THE PREMISES = 1,141 SQ. M.
- PART OF THE PREMISES TO BE USED TO PROVIDE FACILITIES FOR GAMBLING. TOTAL GAMING AREA = 426 SQ. M.
- **NON GAMING:** 249 SQ. M. 2,680 SQ. FT
- **TABLE GAMING:** 230 SQ. M. 2,476 SQ. FT
- **OTHER GAMING:** 196 SQ. M. 2,110 SQ. FT

GROSVENOR CASINOS

grosvenorcasinos.com

SITE ADDRESS:

GROSVENOR CASINO
ST. GILES
262 TOTTENHAM CT RD
LONDON
W1T 7RG

DRAWING CATEGORY:

MASTER COPY
FIRST FLOOR
GAMING PLAN

LAST WORKED ON BY:

DESIGN AT SOURCE
INTERIOR DESIGN & ARCHITECTURE
Design At Source Limited. Registered In England No. 4168514 VAT No. 775 5336 01
Registered address: 3B1, Herbery Courtyard,Blackminster Business Park, Blackminster, Worcestershire, WR11 7RE

DRAWING TITLE:

ST. GILES - 500614 - Master (01.07.25)

FLOOR LEVEL:


FIRST FLOOR

DATE:	STATUS:
01.07.25	PROPOSED
SCALE: 1:100@A1	
CLUB ORACLE: 500614	DRAWING REF: GAMING

DRAWING ORIGINATION: DESIGN AT SOURCE

DRAWING NUMBER: G_500614_FIRST_GAMING

© Copyright

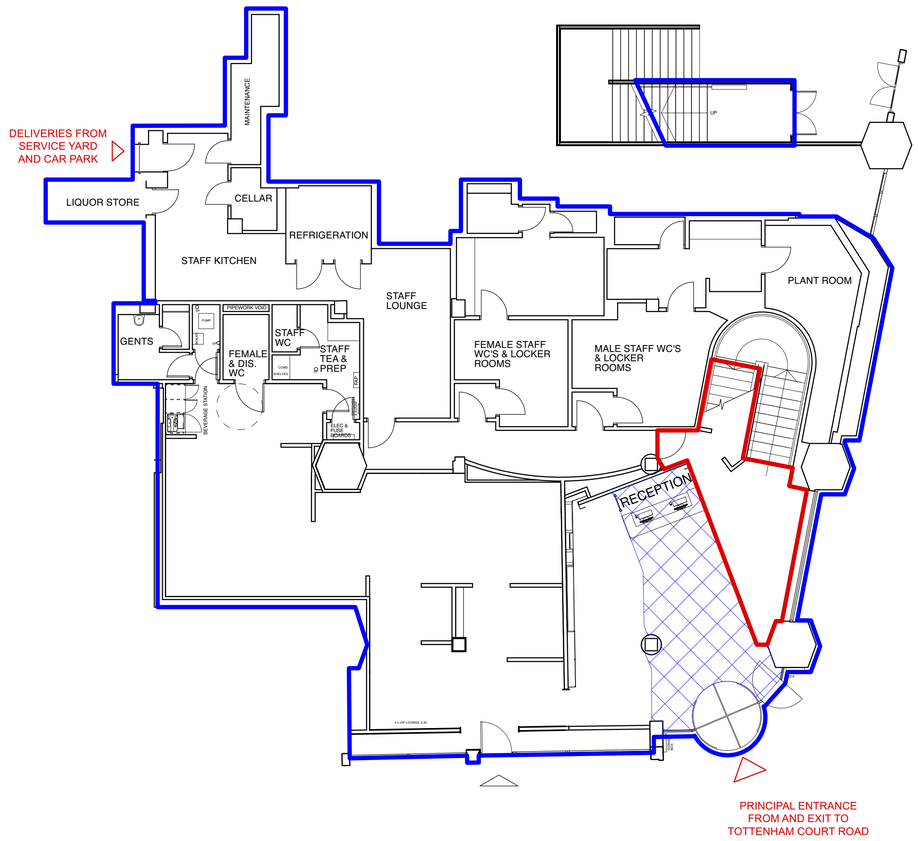

GROUND FLOOR PLAN
SCALE 1:100@A1

0M 1 2 3 4 5 6 7 8 9 10

REVISION:

REV.	DATE	DESCRIPTION (DESIGNER)

NOTE:

This drawing has been prepared from existing unchecked survey information provided by the client.
All dimensions are to be checked on site and any discrepancies reported to the designer prior to proceeding.
Figured dimensions where given are to take precedence over scaled or site dimensions.

LICENCE LEGEND

EXTENT OF THE PERIMETER OF THE PREMISES

PART OF THE PREMISES TO BE USED TO PROVIDE FACILITIES FOR GAMBLING

AREA EXCLUDED FROM LICENSE

GROSVENOR CASINOS

grosvenorcasinos.com

SITE ADDRESS:

GROSVENOR CASINO
ST. GILES
TOTTENHAM COURT ROAD
LONDON
W1T 7RG

DRAWING CATEGORY:

MASTER COPY
GROUND FLOOR
GAMING PLAN

LAST WORKED ON BY:

DESIGN AT SOURCE
INTERIOR DESIGN & ARCHITECTURE
2-4 High Street, Evesham, Worcestershire, WR11 4HJ
Tel: +44(0)1386 760 044
E-mail: hello@designatsource.com
Registered In England No. 4168514

DRAWING TITLE:

ST. GILES - 045614 - Master (13.01.23)

FLOOR LEVEL:


PRIMARY LICENCE
GROUND FLOOR

DATE:	STATUS:
13.01.23	PROPOSED
SCALE: 1:100@A1	
CLUB ORACLE: 045614	DRAWING REF: GA2005

DRAWING ORIGINATION:
DESIGN AT SOURCE

DRAWING NUMBER
G_045614_GROUND_GA2005

© Copyright

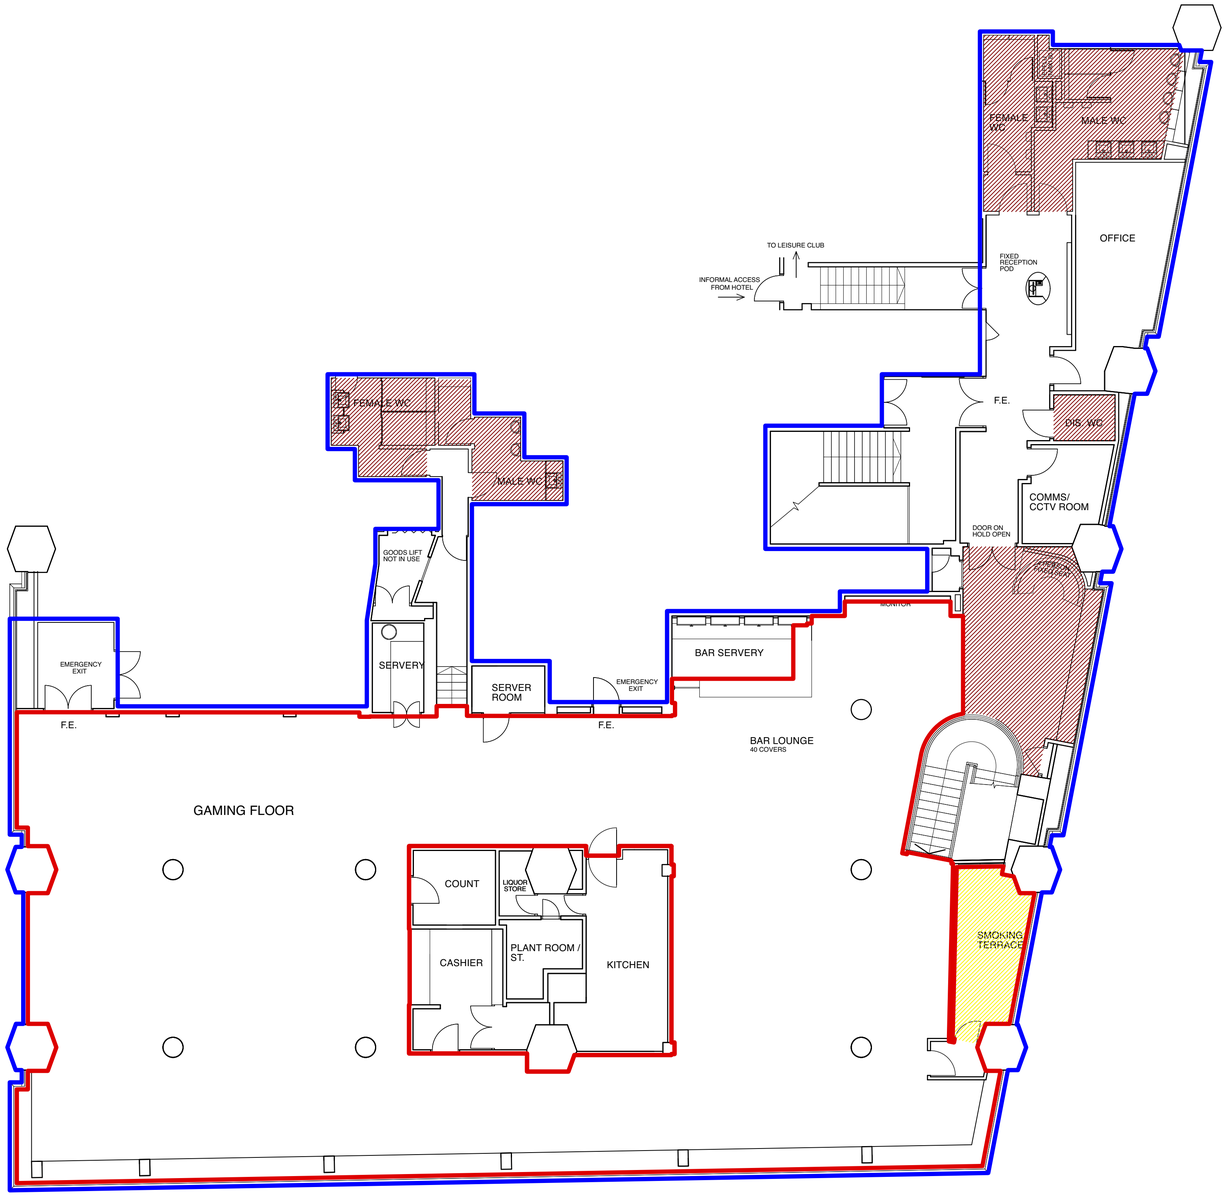

FIRST FLOOR PLAN
SCALE 1:100@A1

0M 1 2 3 4 5 6 7 8 9 10

REVISION:

REV.	DATE	DESCRIPTION (DESIGNER)

NOTE:

This drawing has been prepared from existing unchecked survey information provided by the client.
All dimensions are to be checked on site and any discrepancies reported to the designer prior to proceeding.
Figured dimensions where given are to take precedence over scaled or site dimensions.

LICENCE LEGEND

- EXTENT OF THE PERIMETER OF THE PREMISES
- PART OF THE PREMISES TO BE USED TO PROVIDE FACILITIES FOR GAMBLING
- NON GAMBLING AREA
- COVERED SMOKING SHELTER / AREA

GROSVENOR CASINOS

grosvenorcasinos.com

SITE ADDRESS:

GROSVENOR CASINO
ST. GILES
TOTTENHAM COURT ROAD
LONDON
W1T 7RG

DRAWING CATEGORY:

MASTER COPY
FIRST FLOOR
GAMING PLAN

LAST WORKED ON BY:

DESIGN AT SOURCE
INTERIOR DESIGN & ARCHITECTURE
2-4 High Street, Evesham, Worcestershire, WR11 4HJ
Tel: +44(0)1386 760 044
E-mail: hello@designatsource.com
Registered In England No. 4168514

DRAWING TITLE:

ST. GILES - 045614 - Master (13.01.23)

FLOOR LEVEL:

PRIMARY LICENCE
FIRST FLOOR

DATE:	STATUS:
13.01.23	PROPOSED
SCALE: 1:100@A1	
CLUB ORACLE: 045614	DRAWING REF: GA2005

DRAWING ORIGINATION:
DESIGN AT SOURCE

DRAWING NUMBER
G_045614_FIRST_GA2005

© Copyright